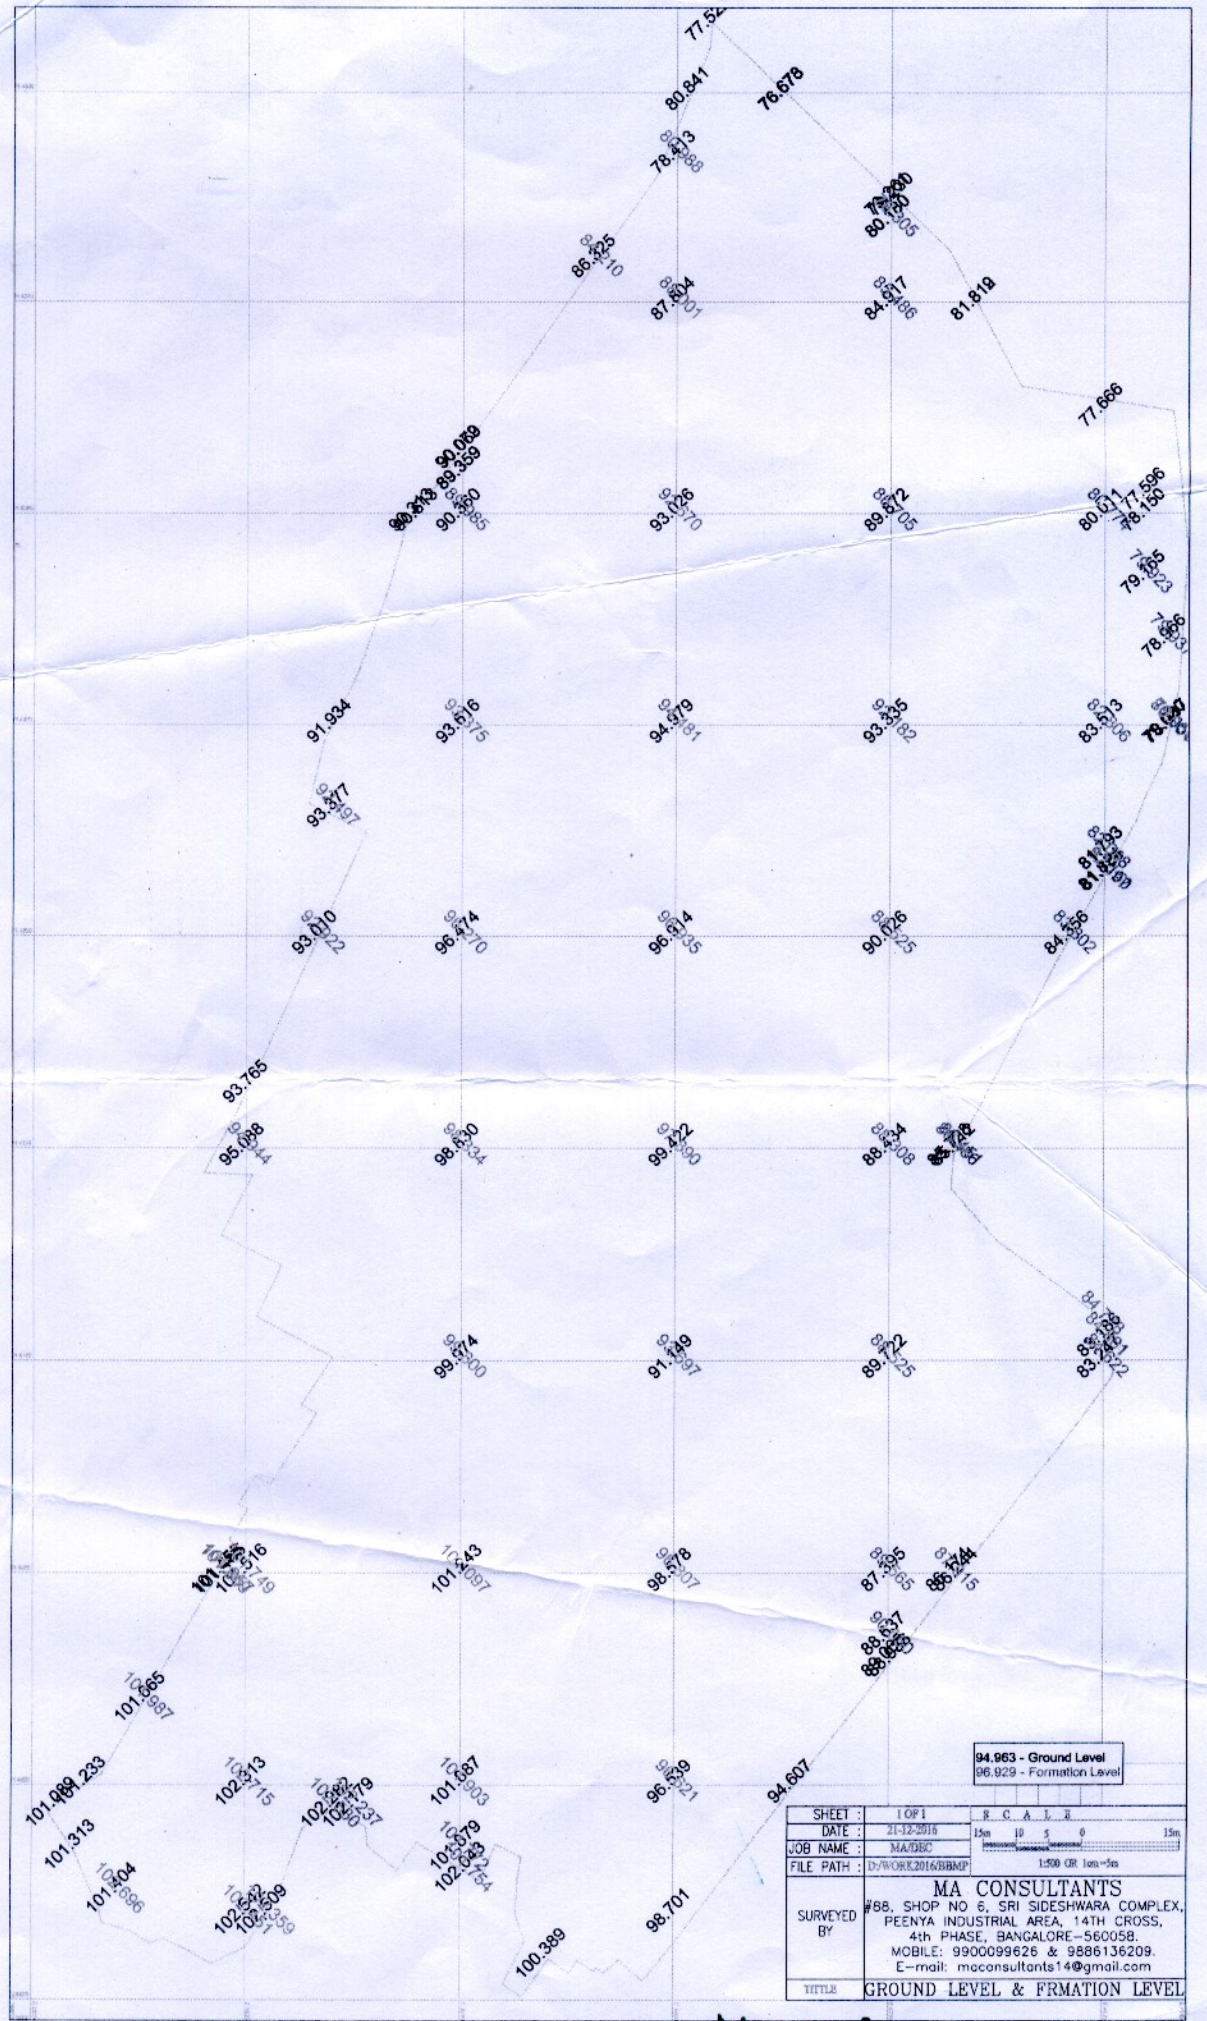

Ravi N.K.
AE project.

Asst. Executive Engineer
Project Sub Division-I
Dasarahalli Zone,
Bruhat Bangaluru Mahanagara Palike

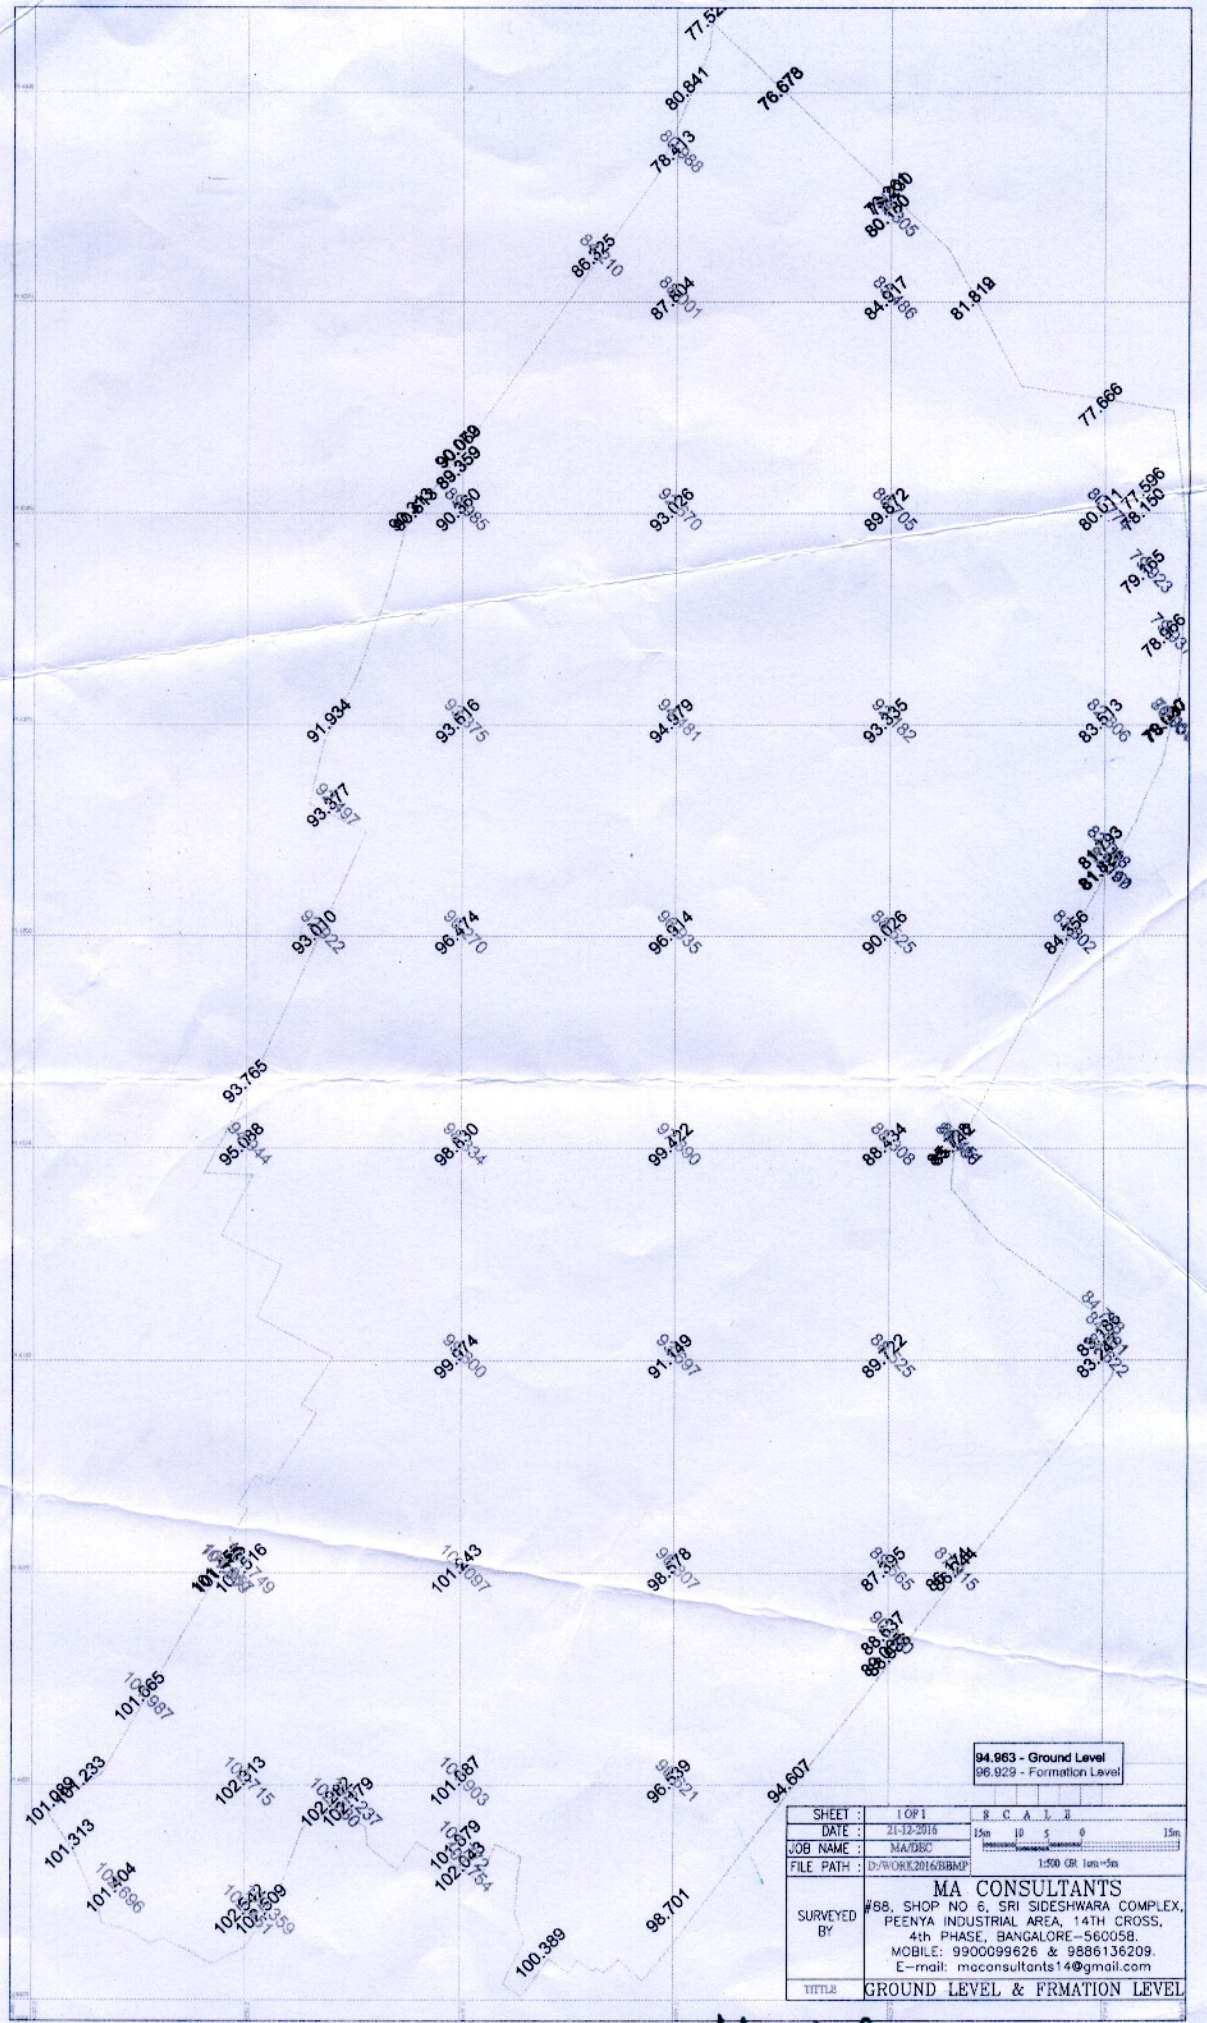

Ravi N.K.
AE project.

Asst. Executive Engineer
Project Sub Division-I
Dasarahalli Zone,
Bruhat Bangaluru Mahanagara Palike